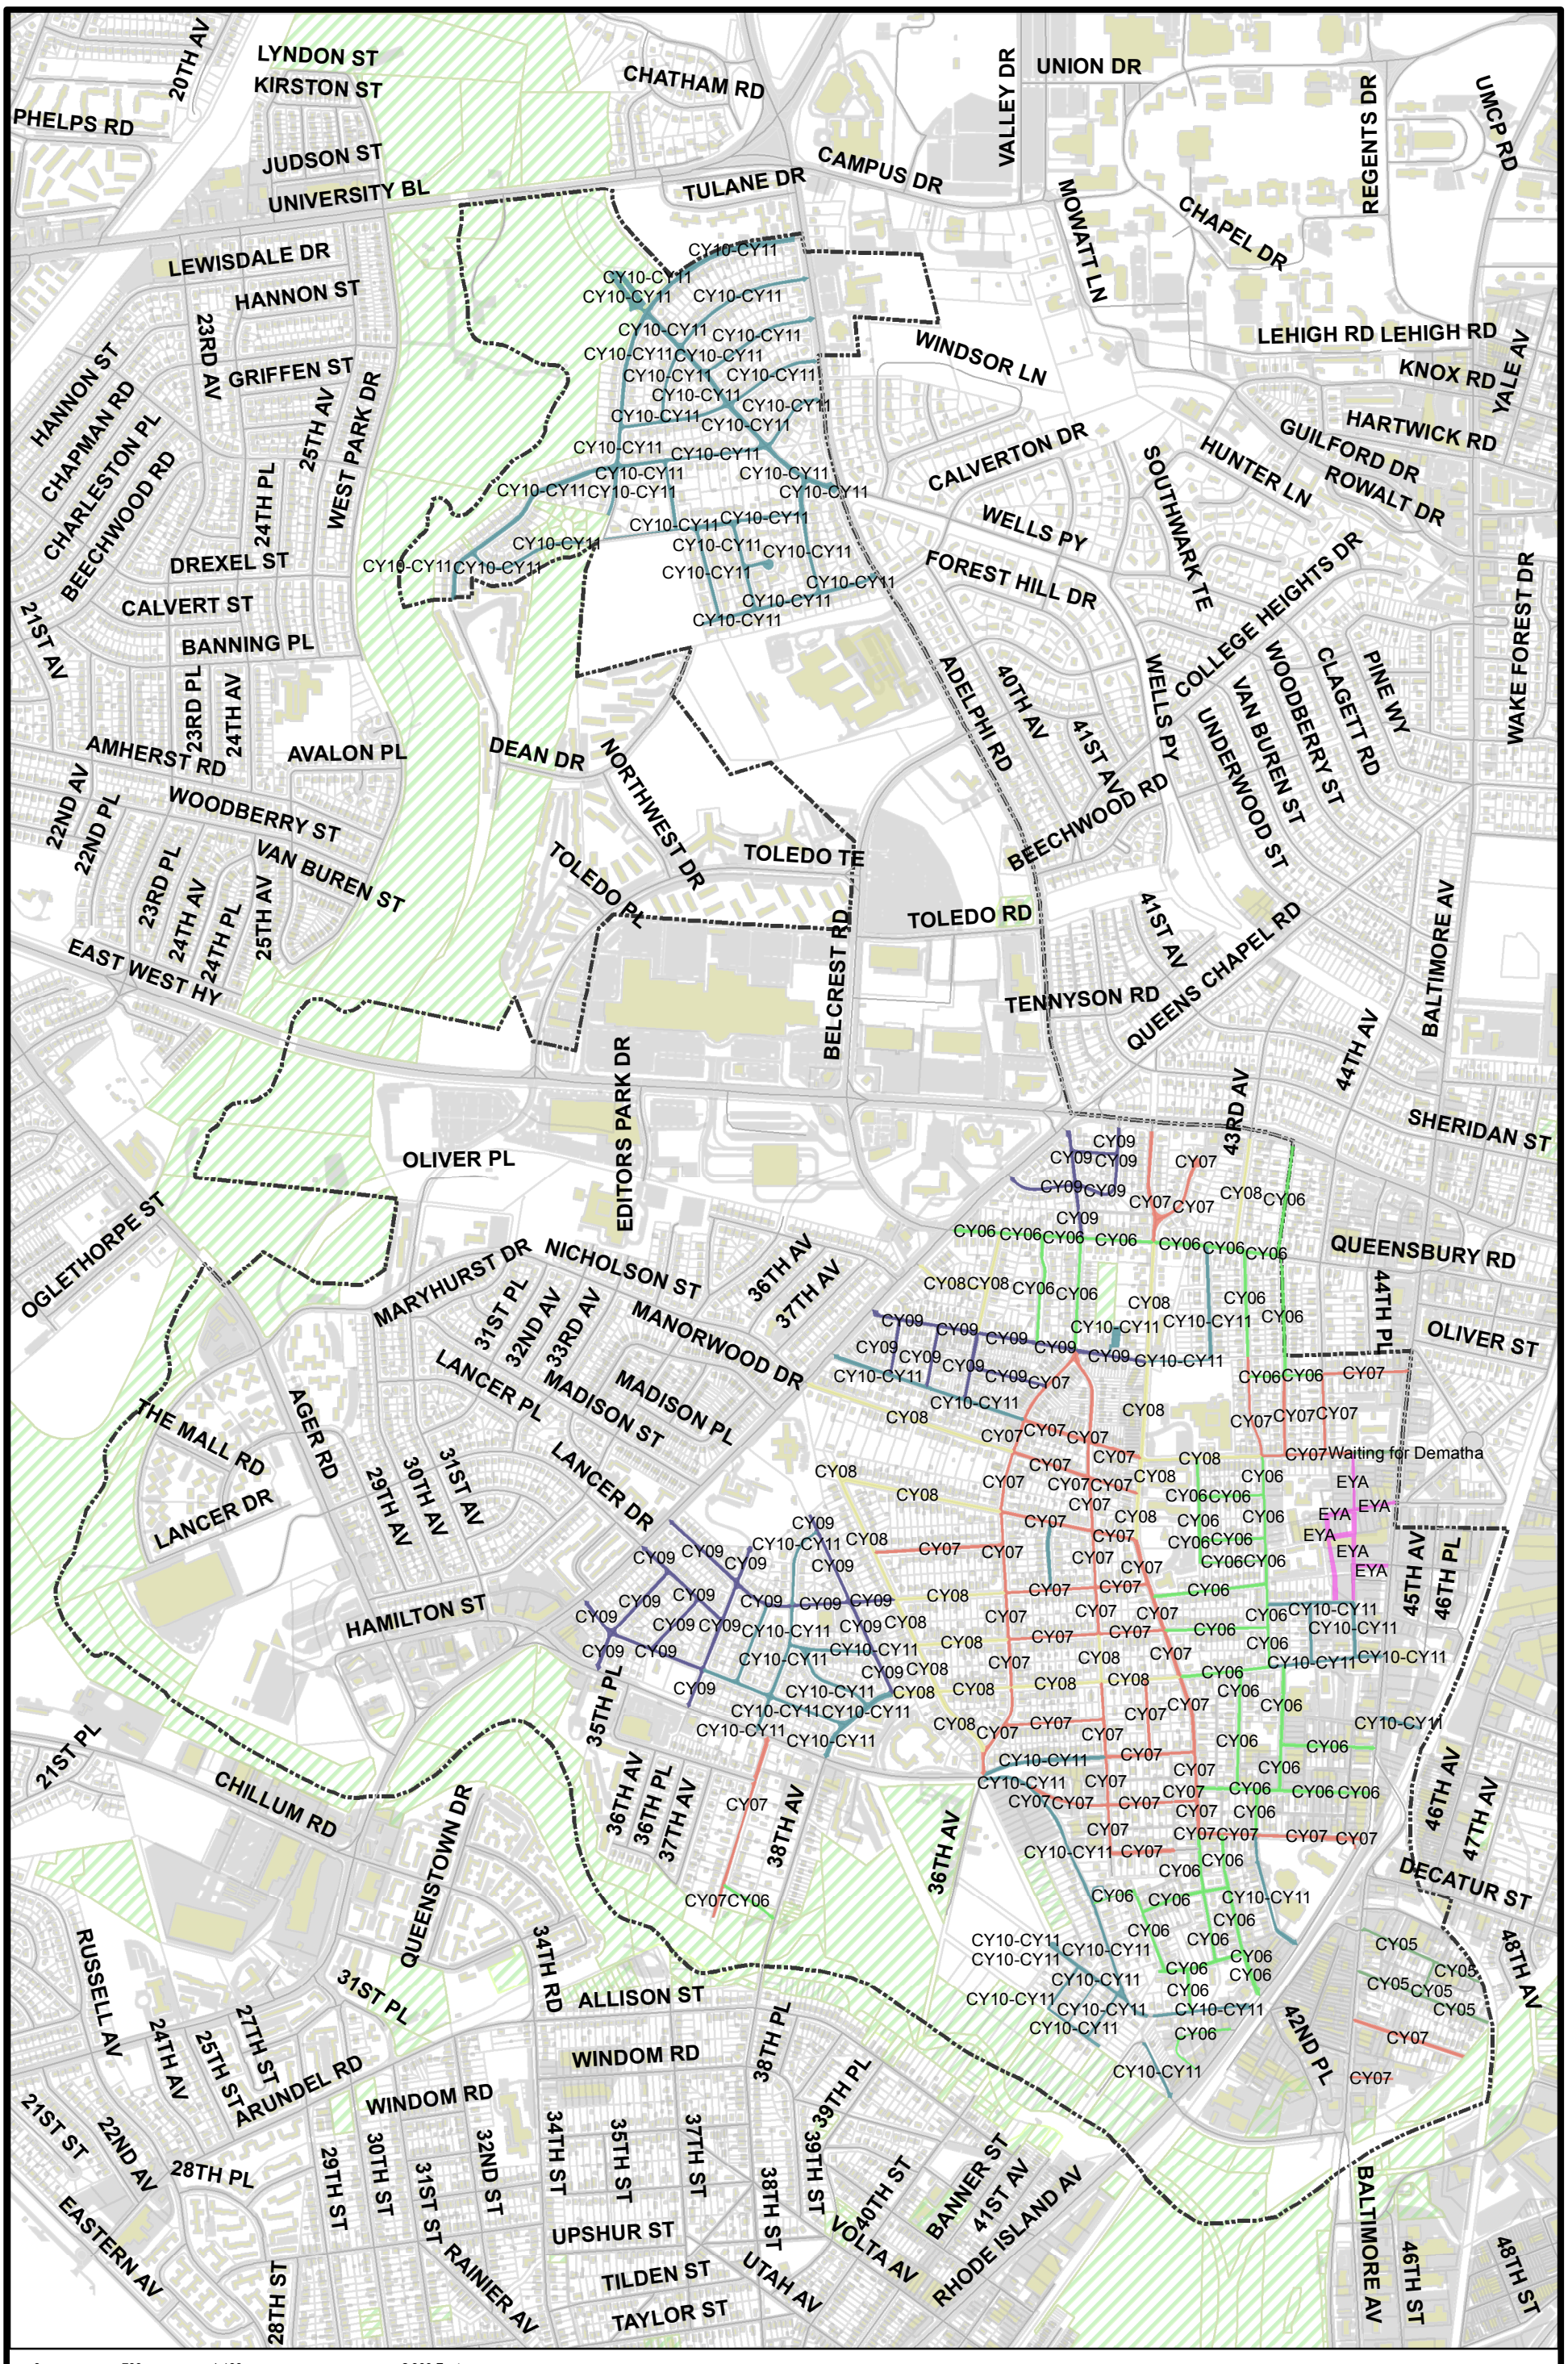

Construction Year Paving

City of Hyattsville, MD

Map depicts CY06-CY09, as well as planned CY10 and CY11.
Note: Maps are for reference only, and are not survey quality.
All work done previous to CY06 is not included.

N

Sheet No. 1 of 1

Department of Public Works

Drawn By: David Grubman

Checked by:

Date: