UTC Site Safeway

Hyattsville, Maryland

July 30th, 2013

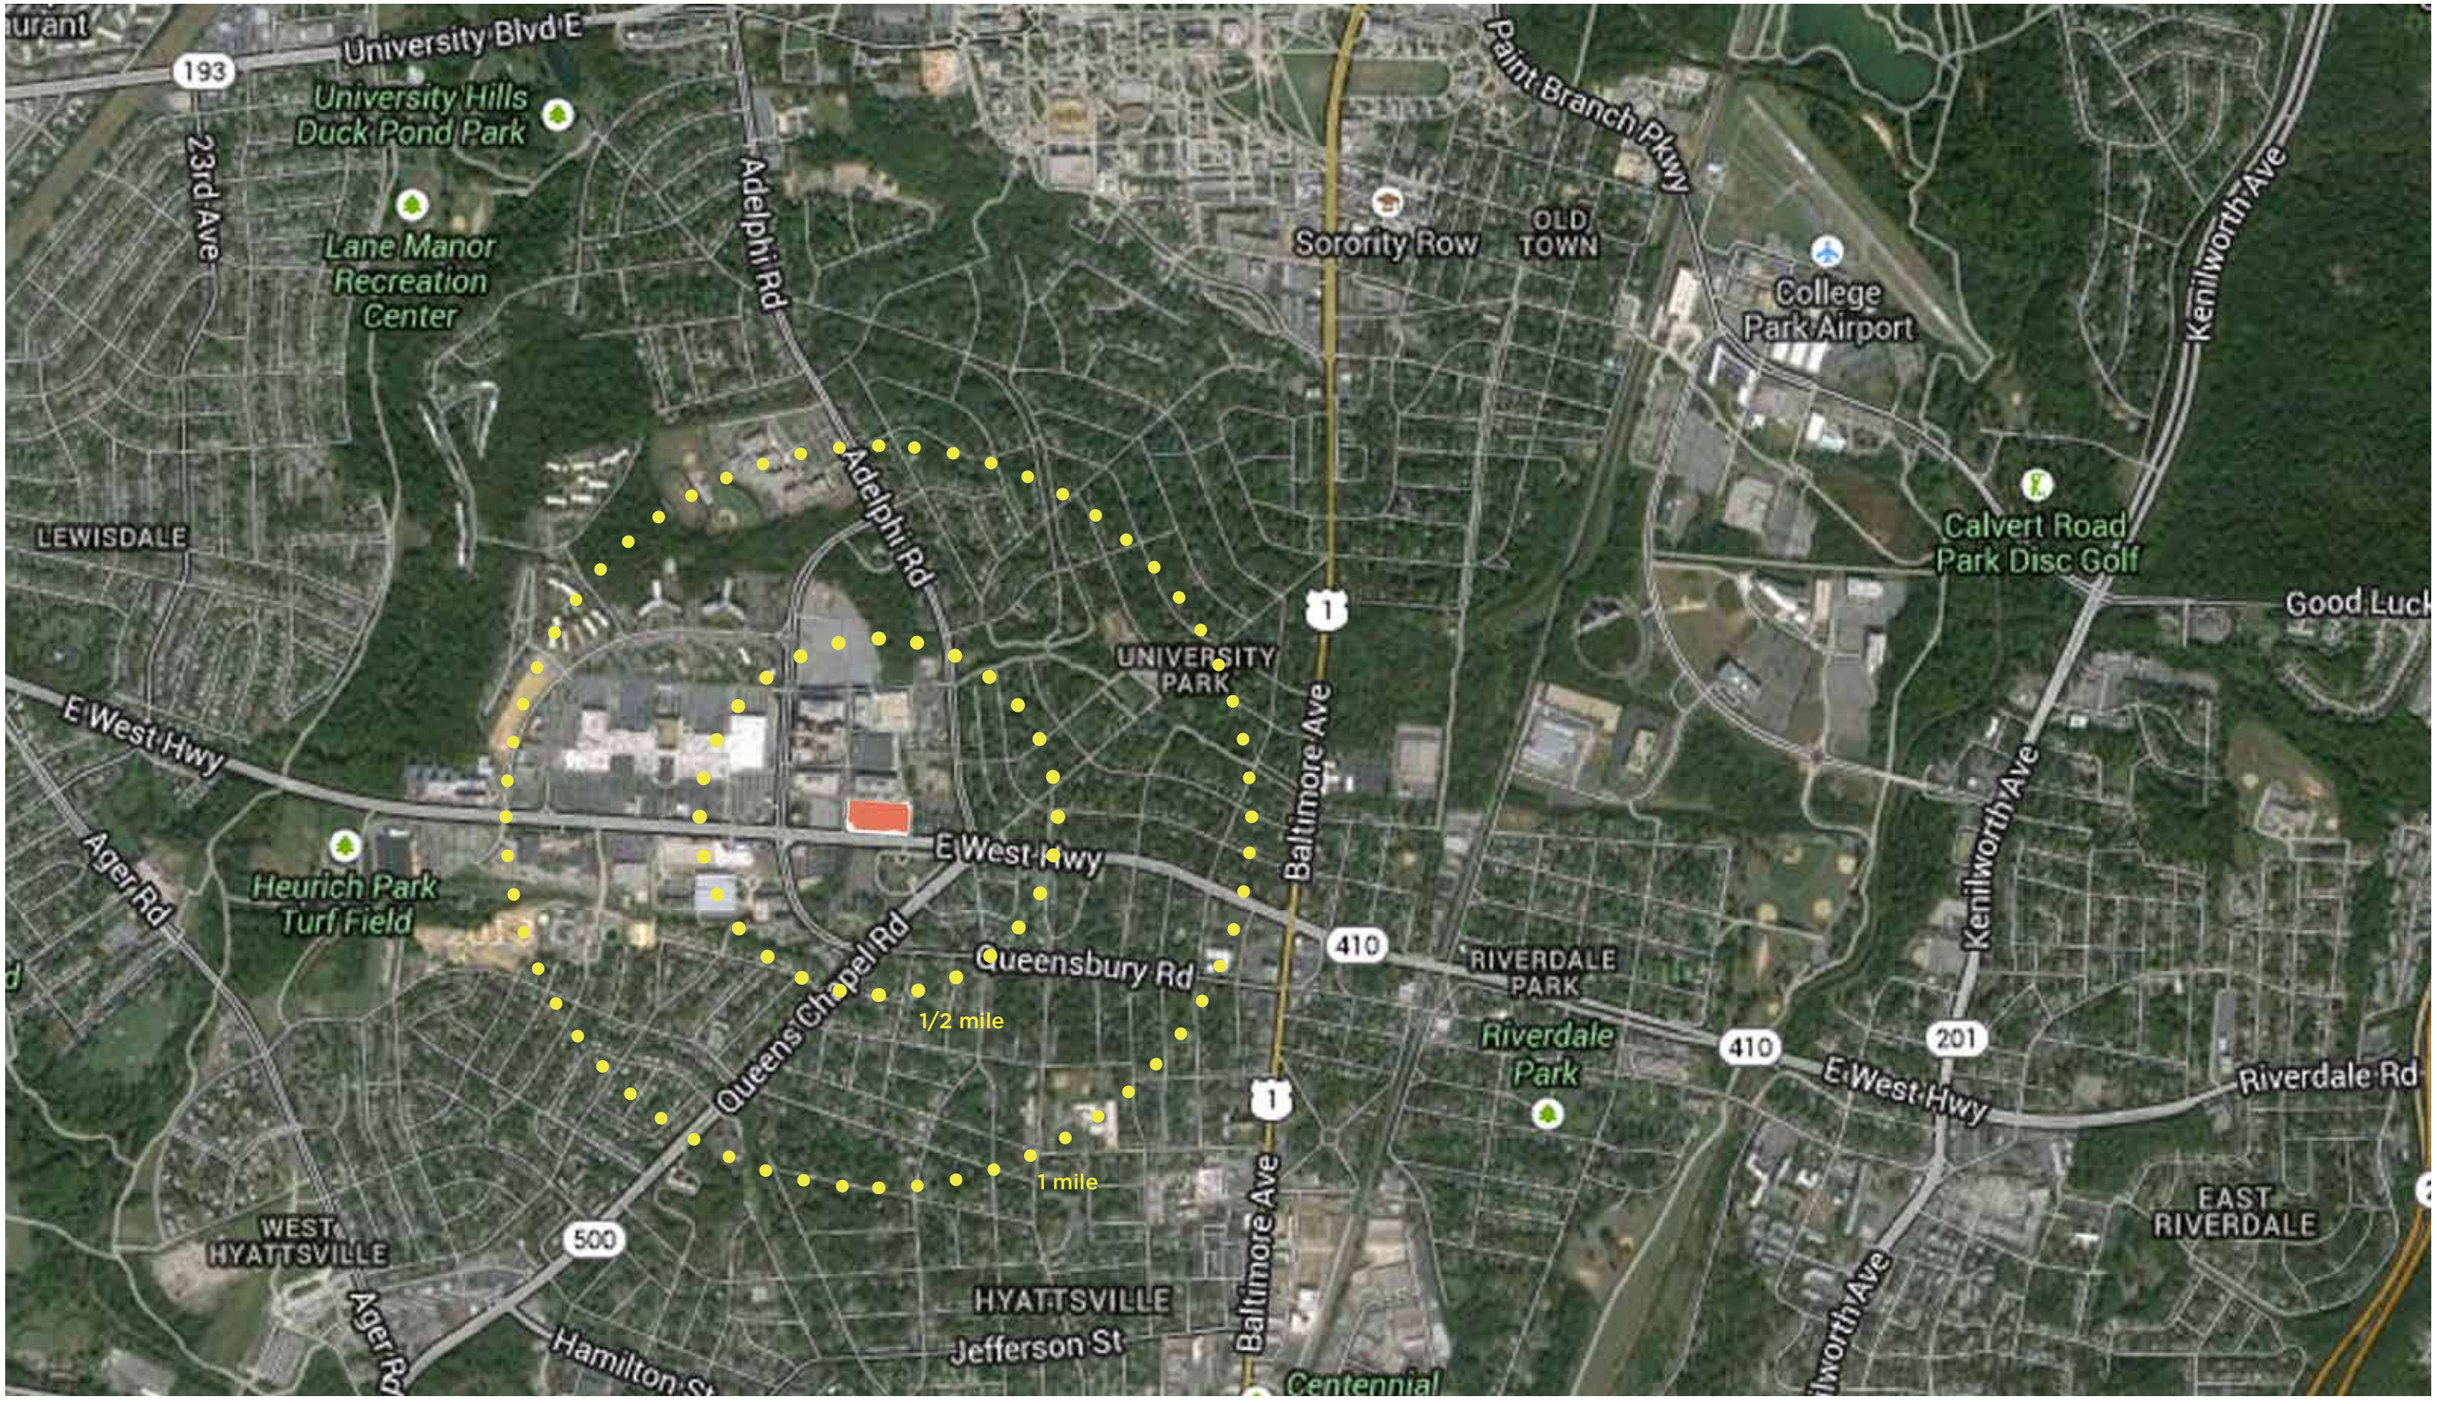

MVA ARCHITECTS

7.30.13
12097.00

UTC Site Safeway

Hyattsville, Maryland

Site Location Plan
NOT TO SCALE

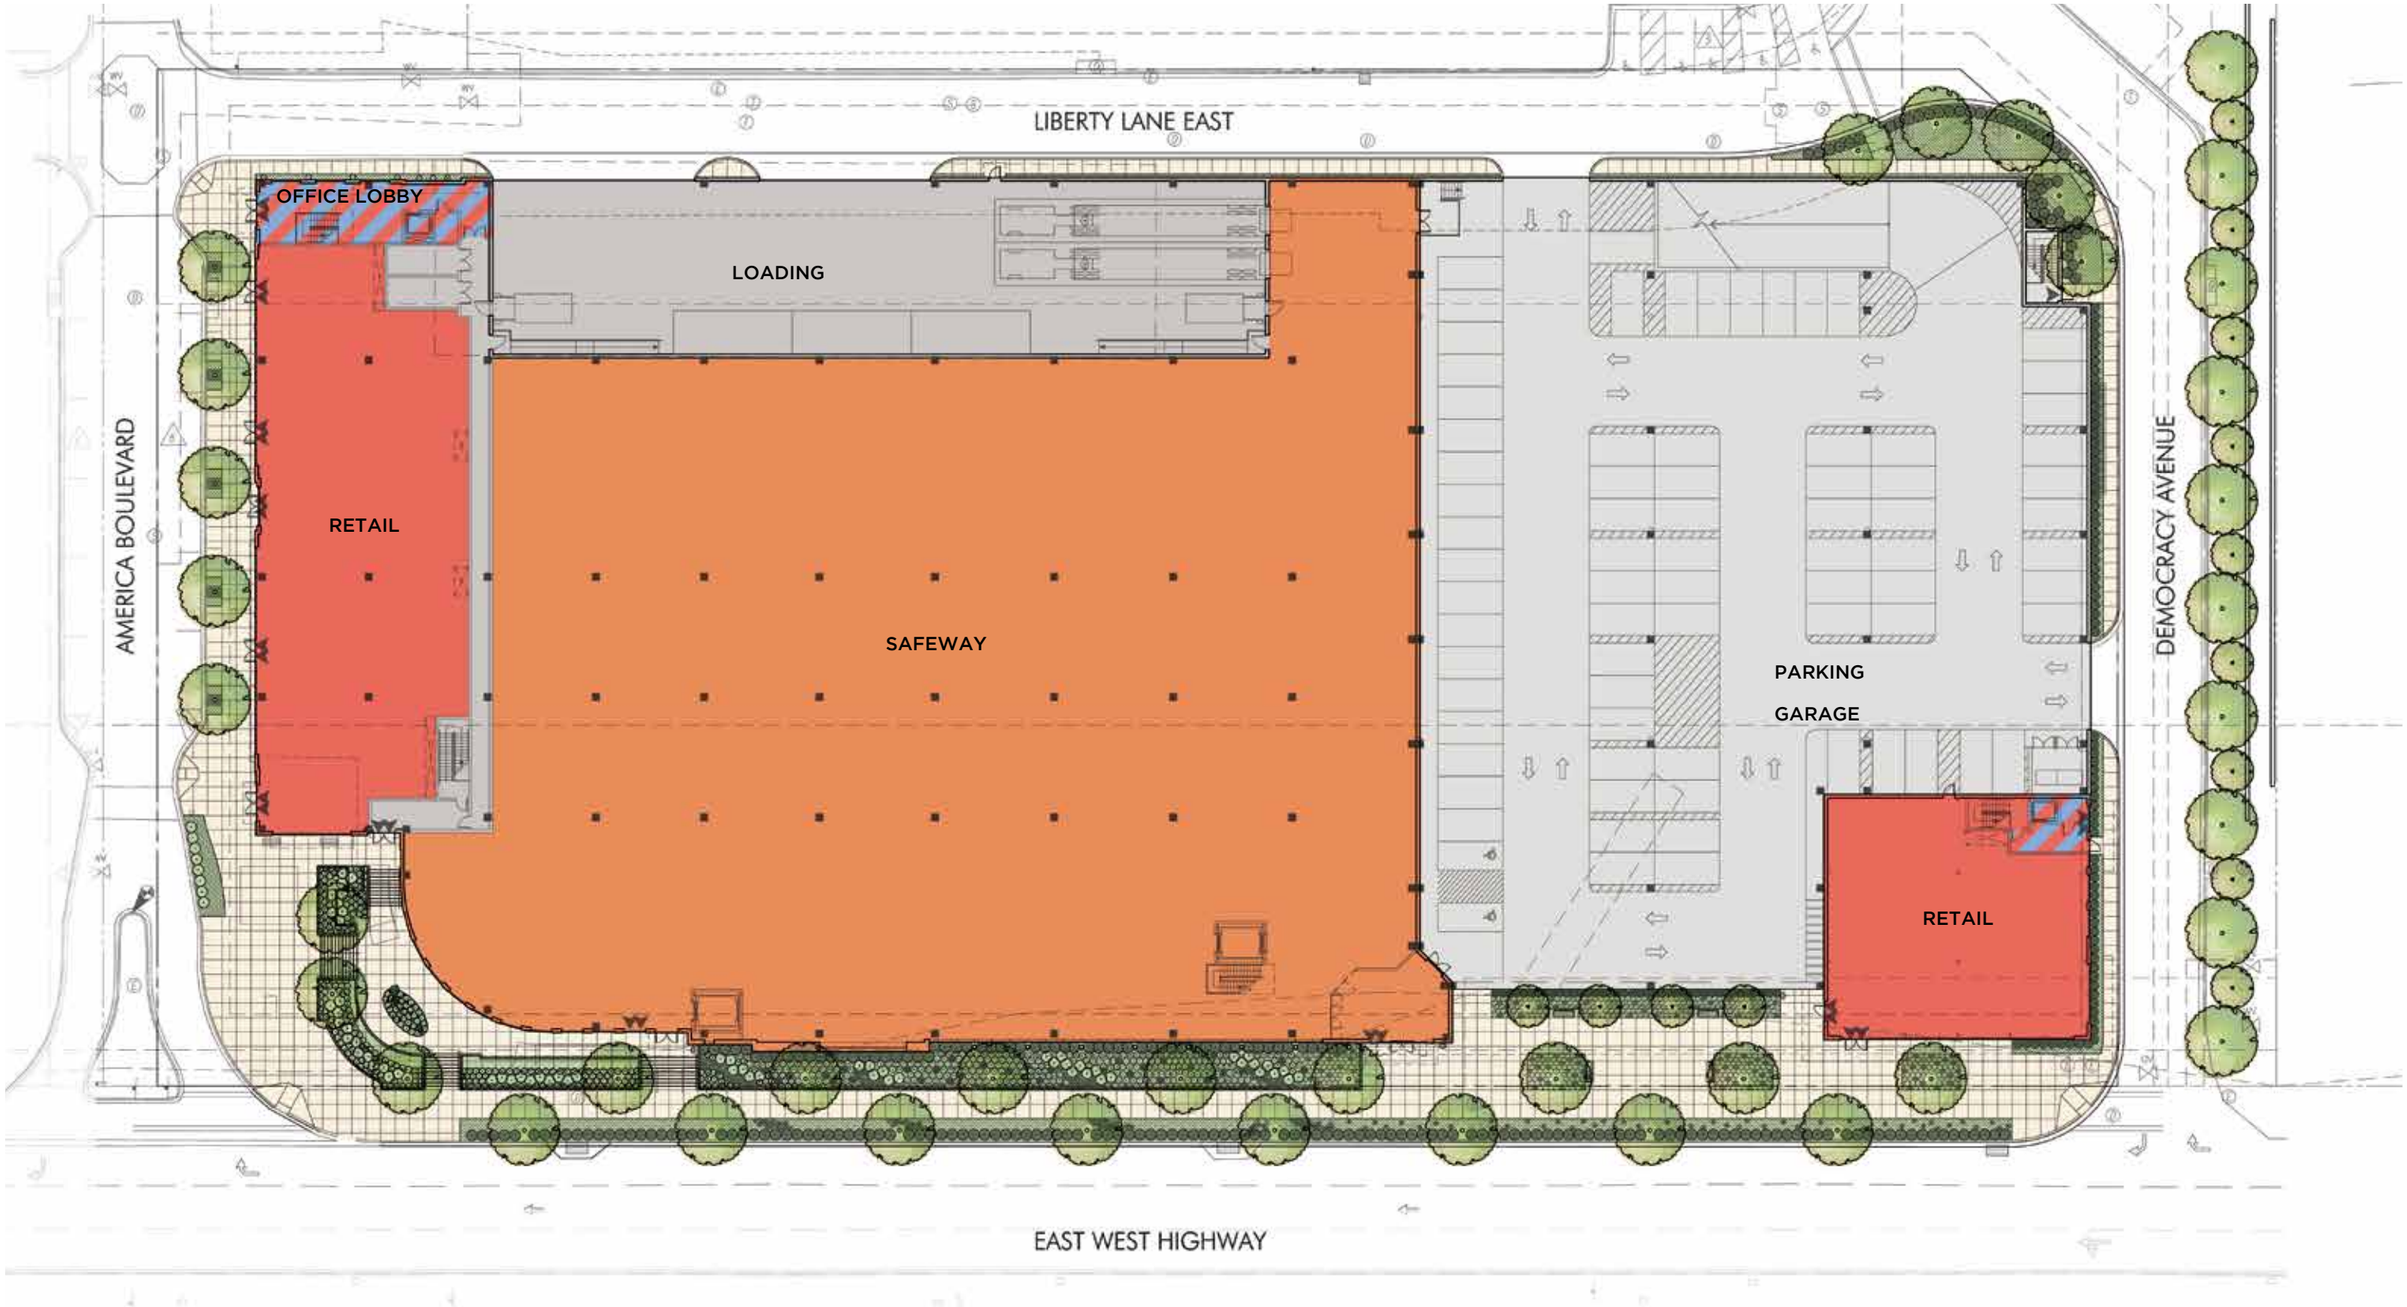

MV+A ARCHITECTS

7.30.13
12097.00

UTC Site Safeway

Hyattsville, Maryland

Level 1 Plan
NOT TO SCALE

MV+A ARCHITECTS

7.30.13
12097.00

UTC Site Safeway
Hyattsville, Maryland

Level 2 Plan
NOT TO SCALE

East-West Highway Elevation- Safeway

East-West Highway Elevation

MV+A ARCHITECTS

7.30.13
12097.00

UTC Site Safeway
Hyattsville, Maryland

East-West Highway Elevations
NOT TO SCALE

America Boulevard Elevation

Democracy Avenue Elevation

MVA ARCHITECTS

7.30.13
12097.00

UTC Site Safeway
Hyattsville, Maryland

East-West Highway Perspective
NOT TO SCALE

MV+A ARCHITECTS

7.30.13
12097.00

UTC Site Safeway
Hyattsville, Maryland

East-West Highway Perspective
NOT TO SCALE

MV+A ARCHITECTS

7.30.13
12097.00

UTC Site Safeway
Hyattsville, Maryland

America Boulevard Perspective
NOT TO SCALE

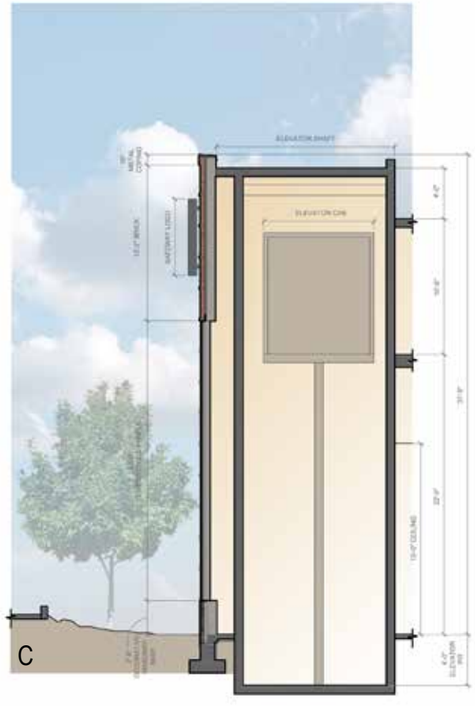

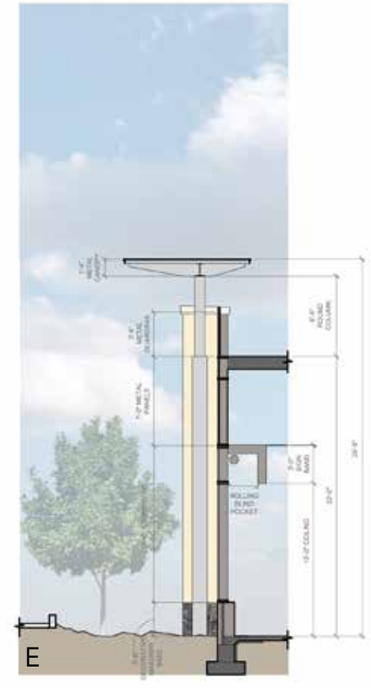

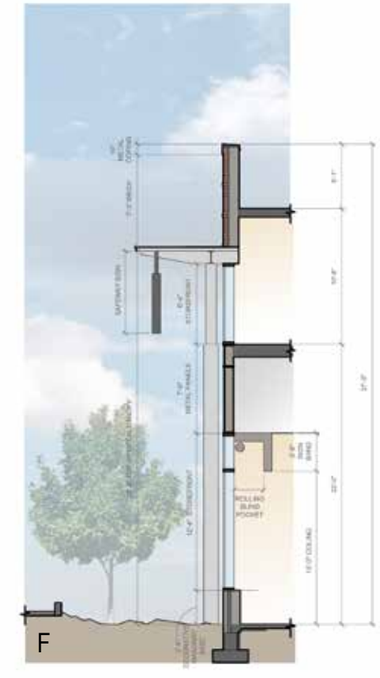

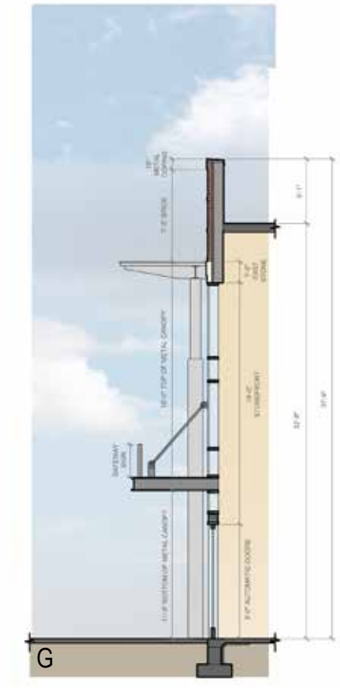

MV+A ARCHITECTS

7.30.13
12097.00

UTC Site Safeway
Hyattsville, Maryland

Wall Sections
NOT TO SCALE