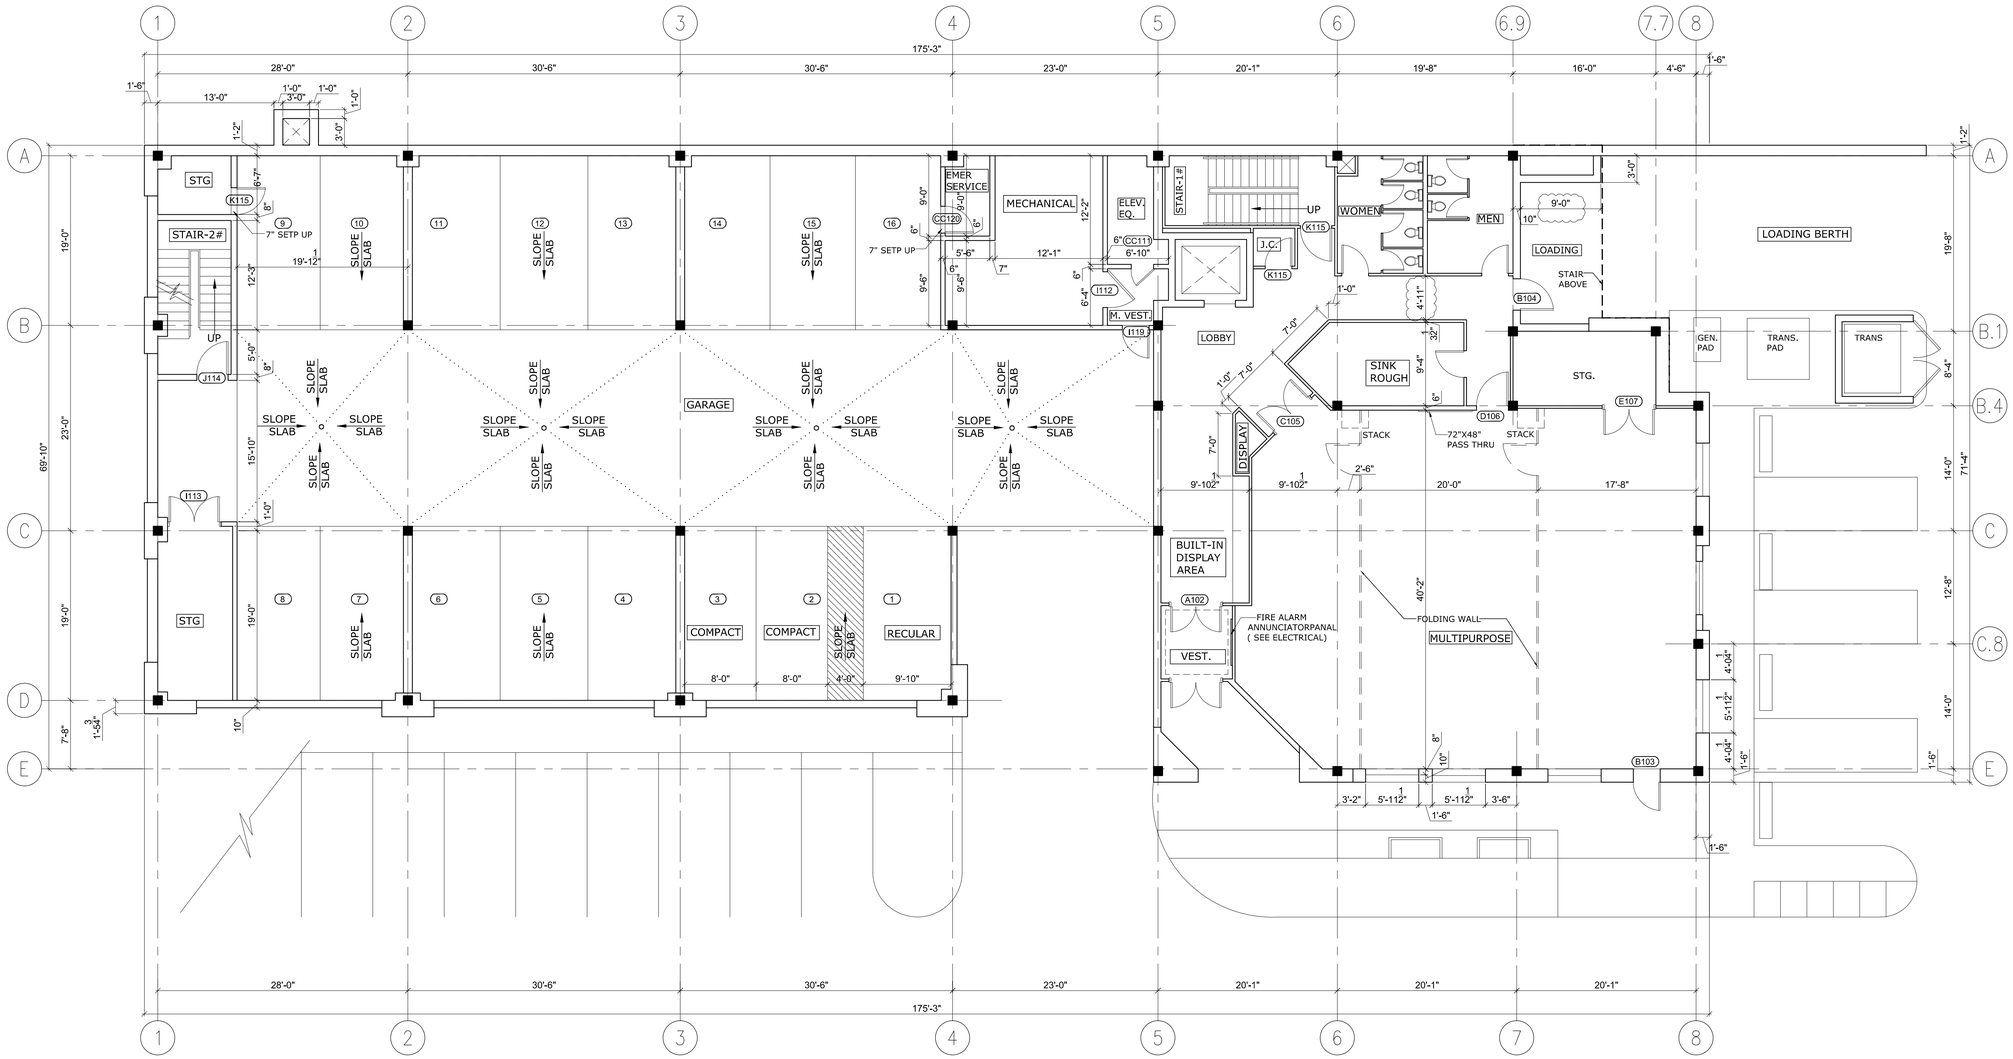

N

CITY OF
HYATTSVILLE
MARYLAND

HESS CONSTRUCTION ENGINEERING SERVICES

CITY OF HYATTSVILLE ADMINISTRATION BUILDING

SHEET TITLE:

FIRST FLOOR PLAN
SCALE: 1/8" = 1'-0"

SHEET:
A
2.1

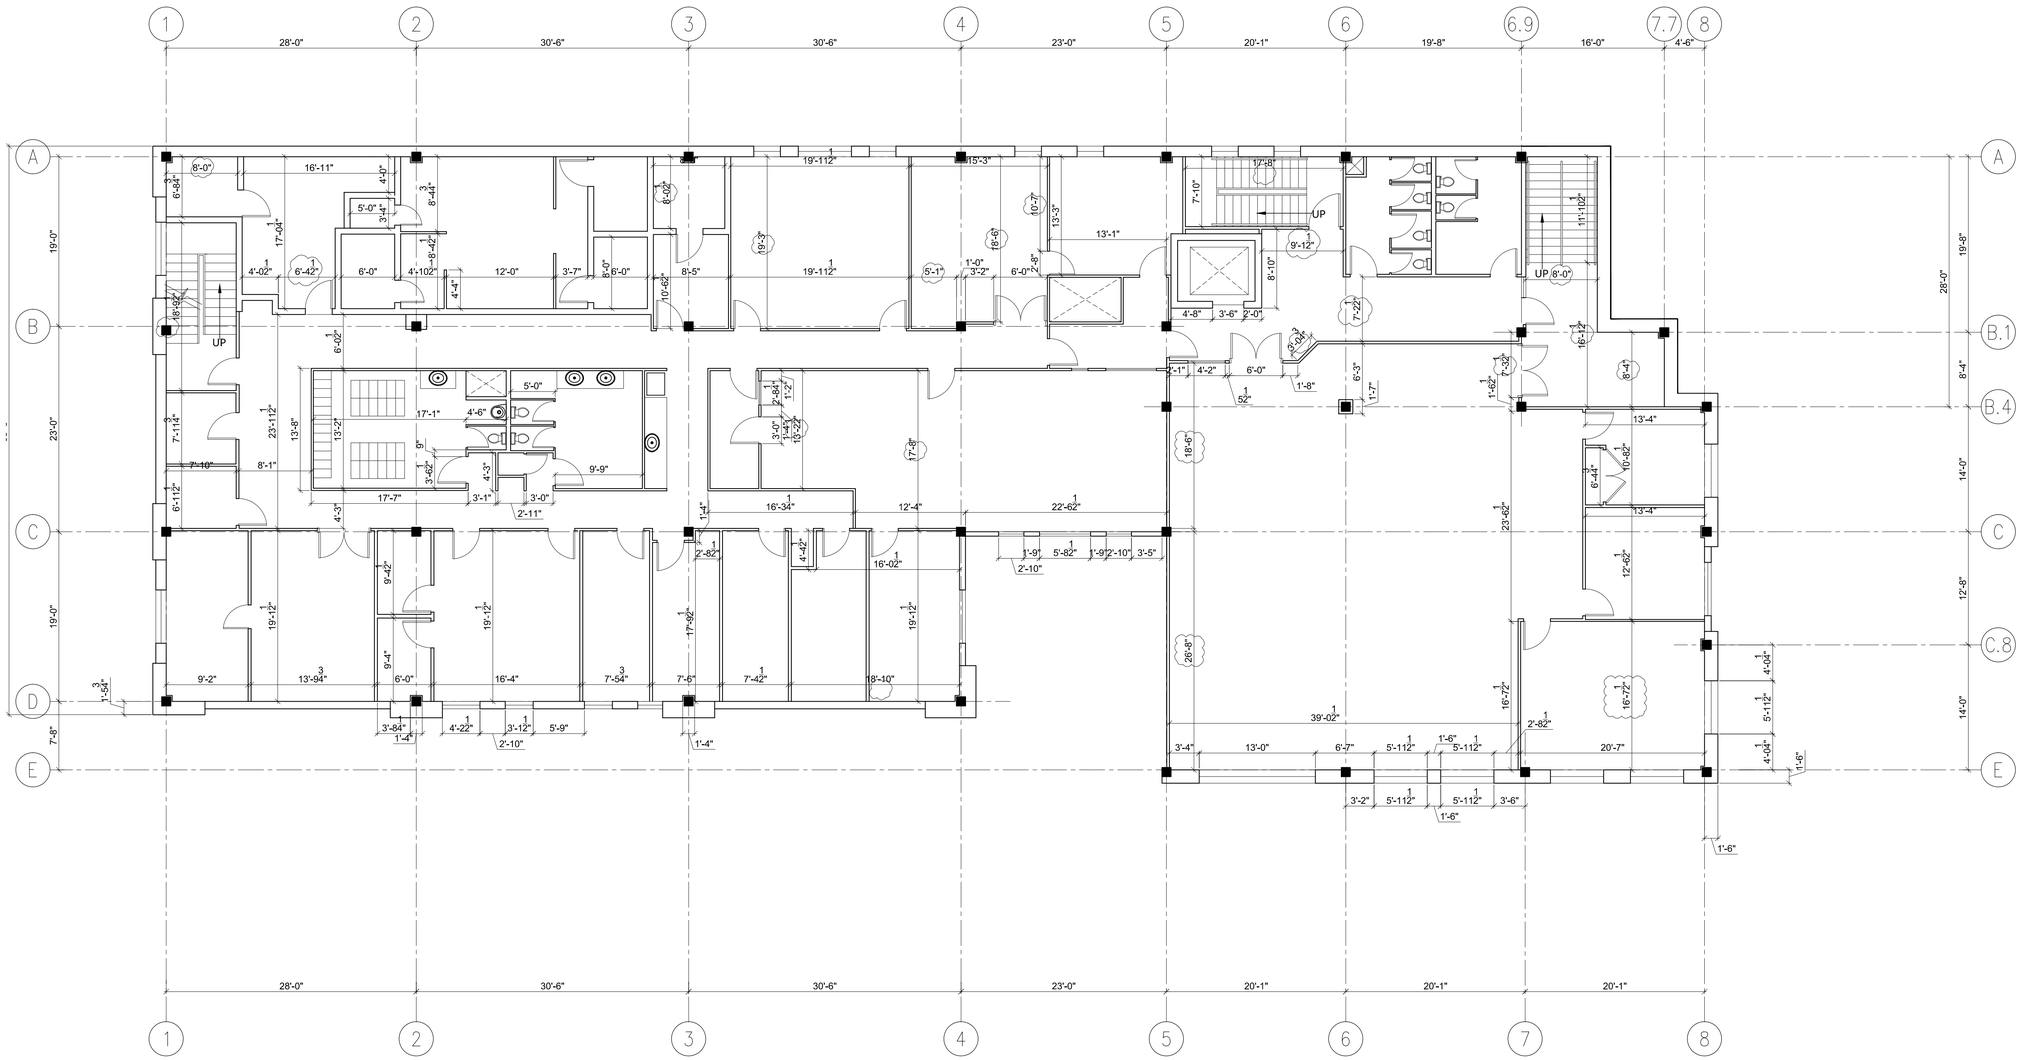

CITY OF
HYATTSVILLE
MARYLAND

FESS CONSTRUCTION ENGINEERING SERVICES

CITY OF
HYATTSVILLE
ADMINISTRATION BUILDING

SHEET TITLE:

SECOND FLOOR PLAN
SCALE: 1/8" = 1'-0"

SHEET:

A

2.2

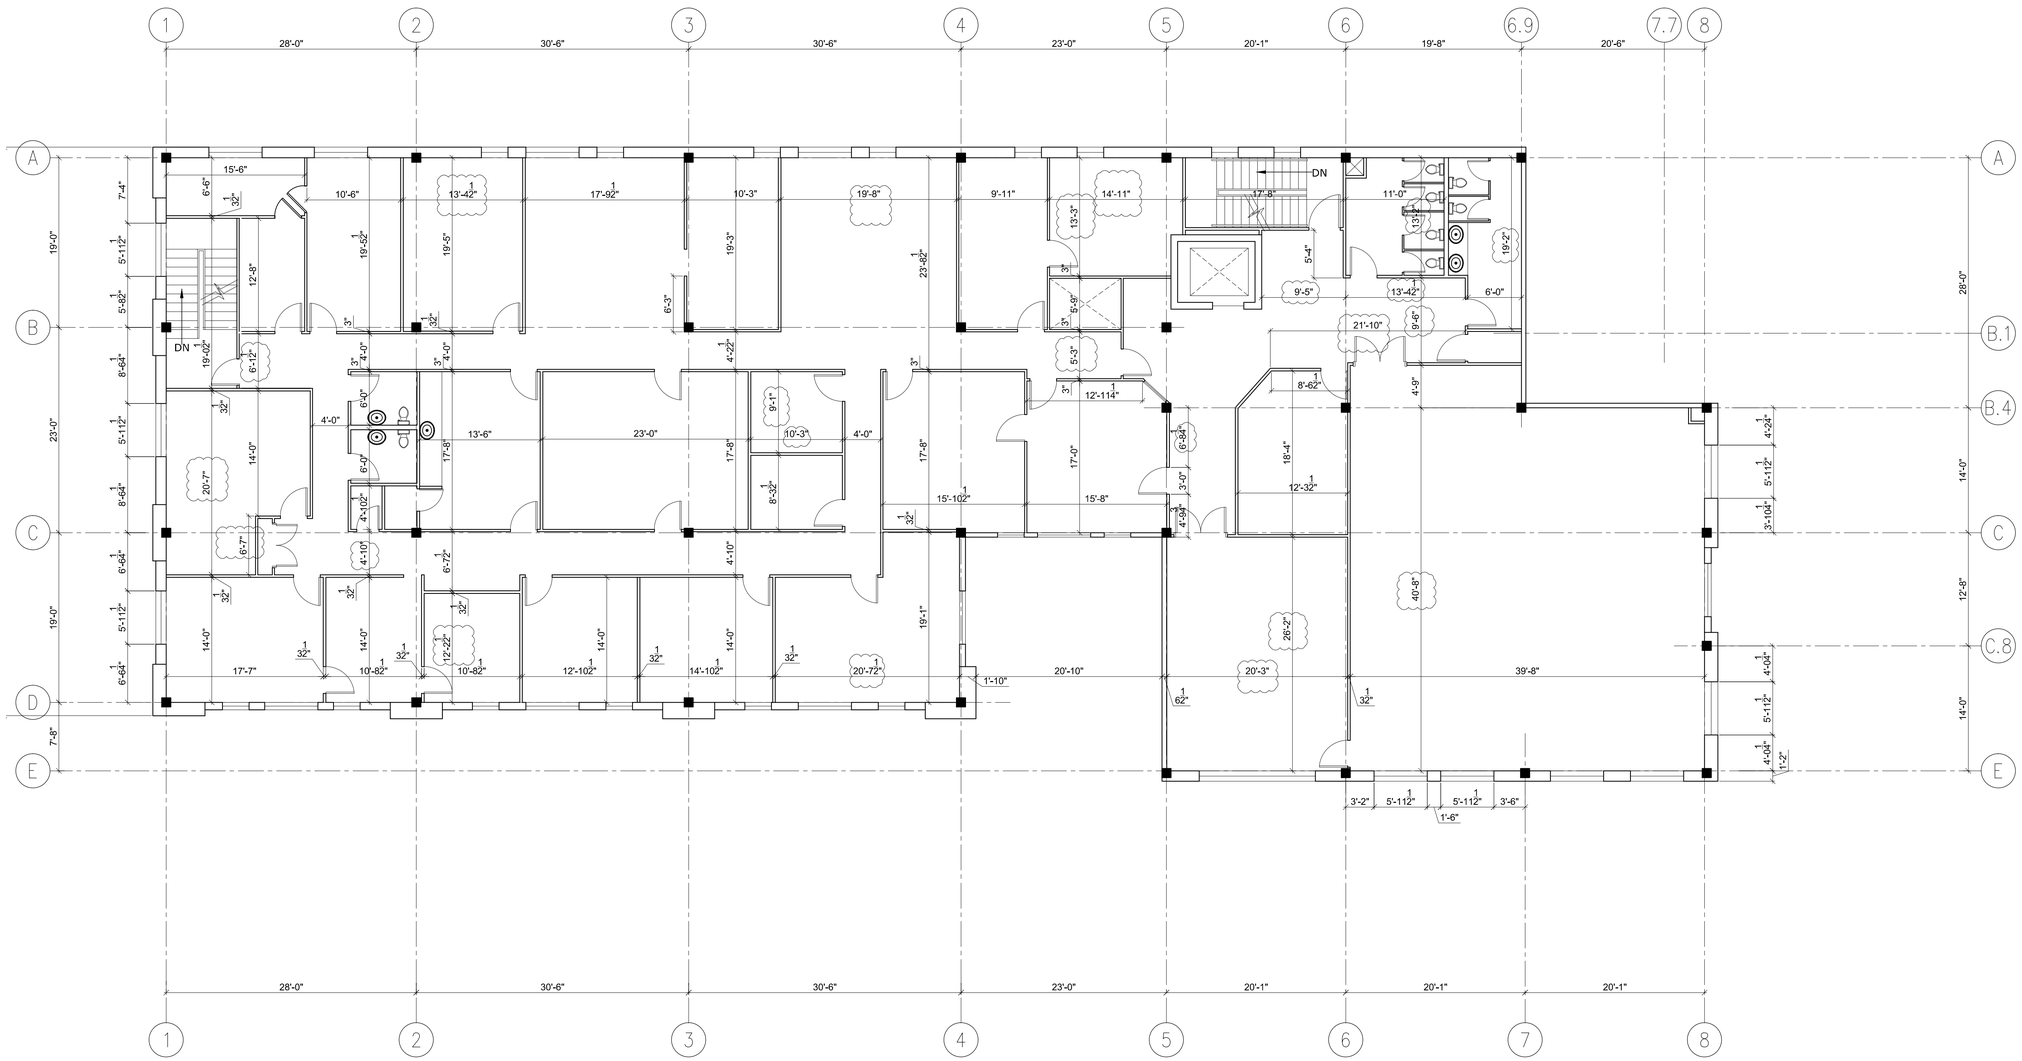

N

CITY OF
HYATTSVILLE
MARYLAND

FESS CONSTRUCTION ENGINEERING SERVICES

CITY OF
HYATTSVILLE
ADMINISTRATION BUILDING

SHEET TITLE:

THIRD FLOOR PLAN
SCALE: 1/8" = 1'-0"

SHEET:

A

2.3

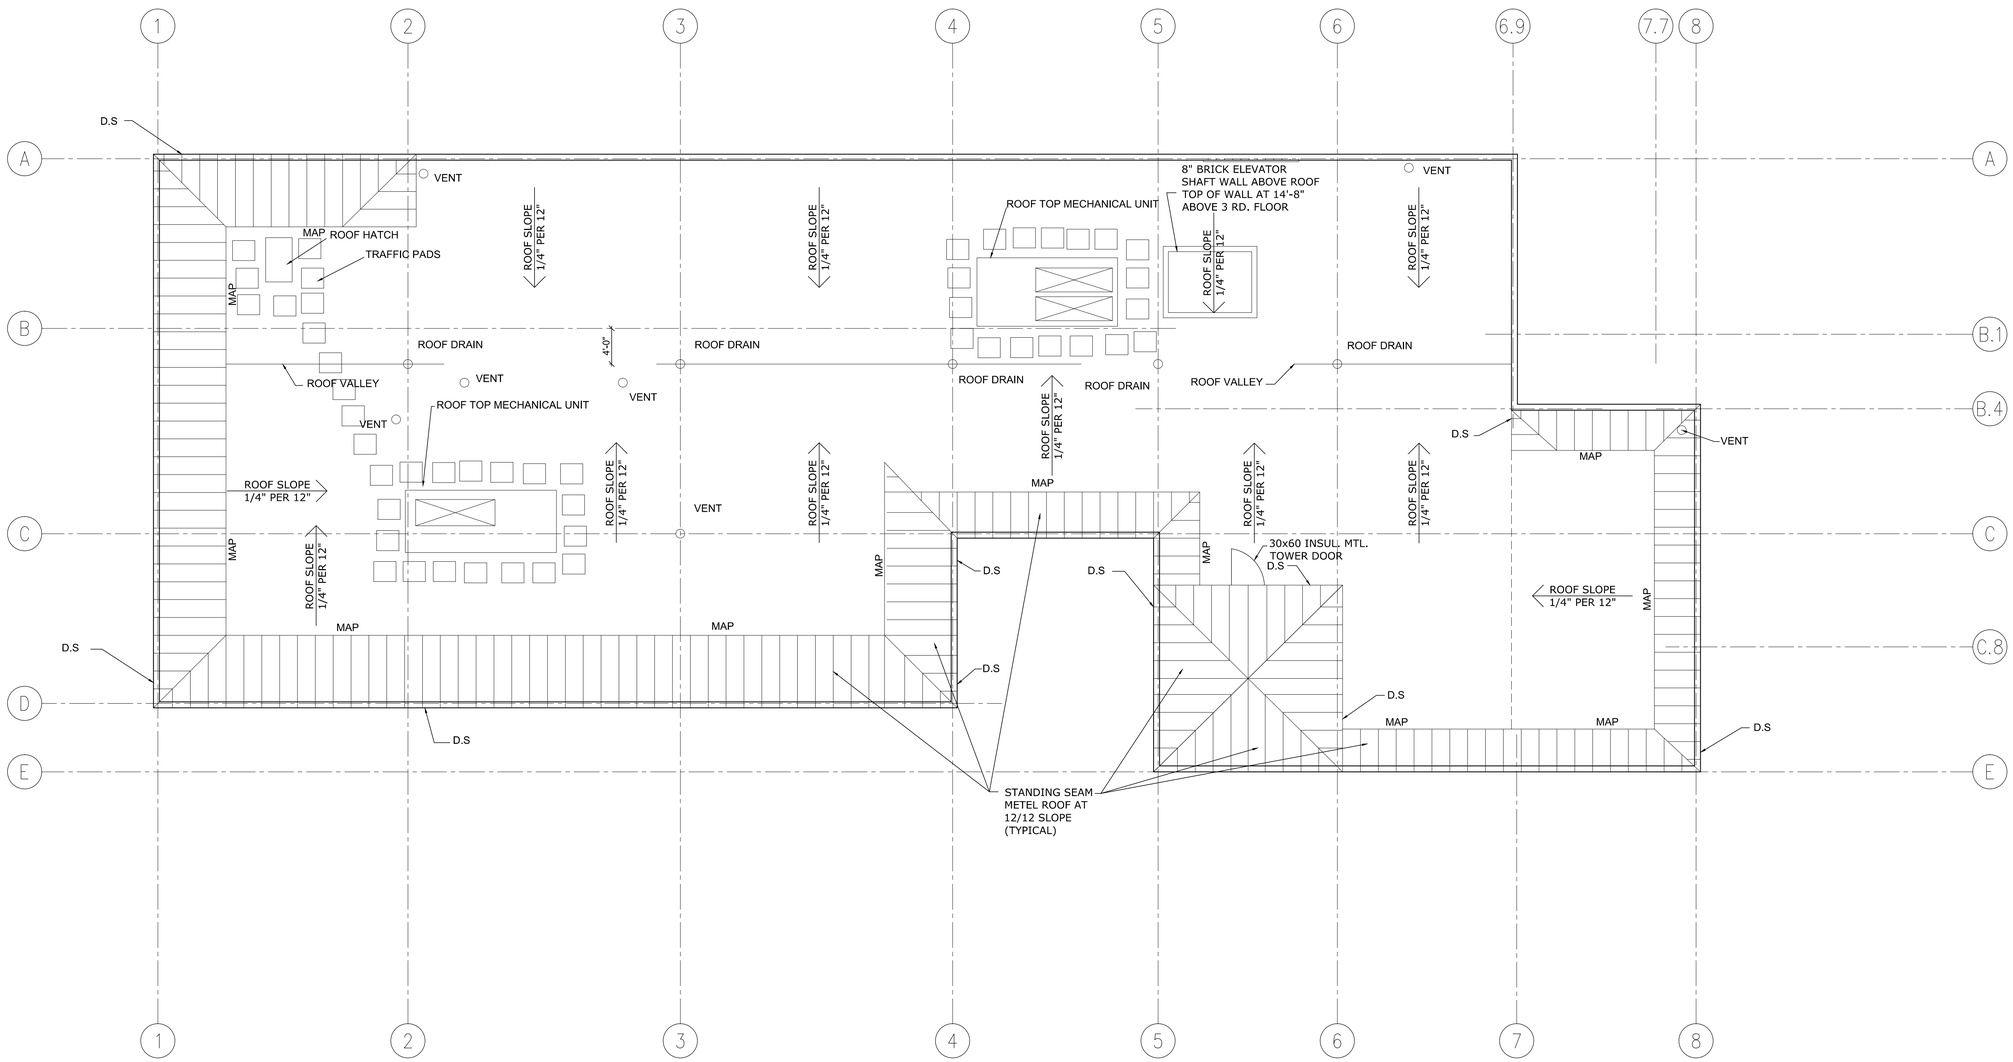

CITY OF
HYATTSVILLE
MARYLAND

HESS CONSTRUCTION + ENGINEERING SERVICES

CITY OF HYATTSVILLE ADMINISTRATION BUILDING

SHEET TITLE:

ROOF PLAN
SCALE: 1/8" = 1'-0"

SHEET:
A
2.4